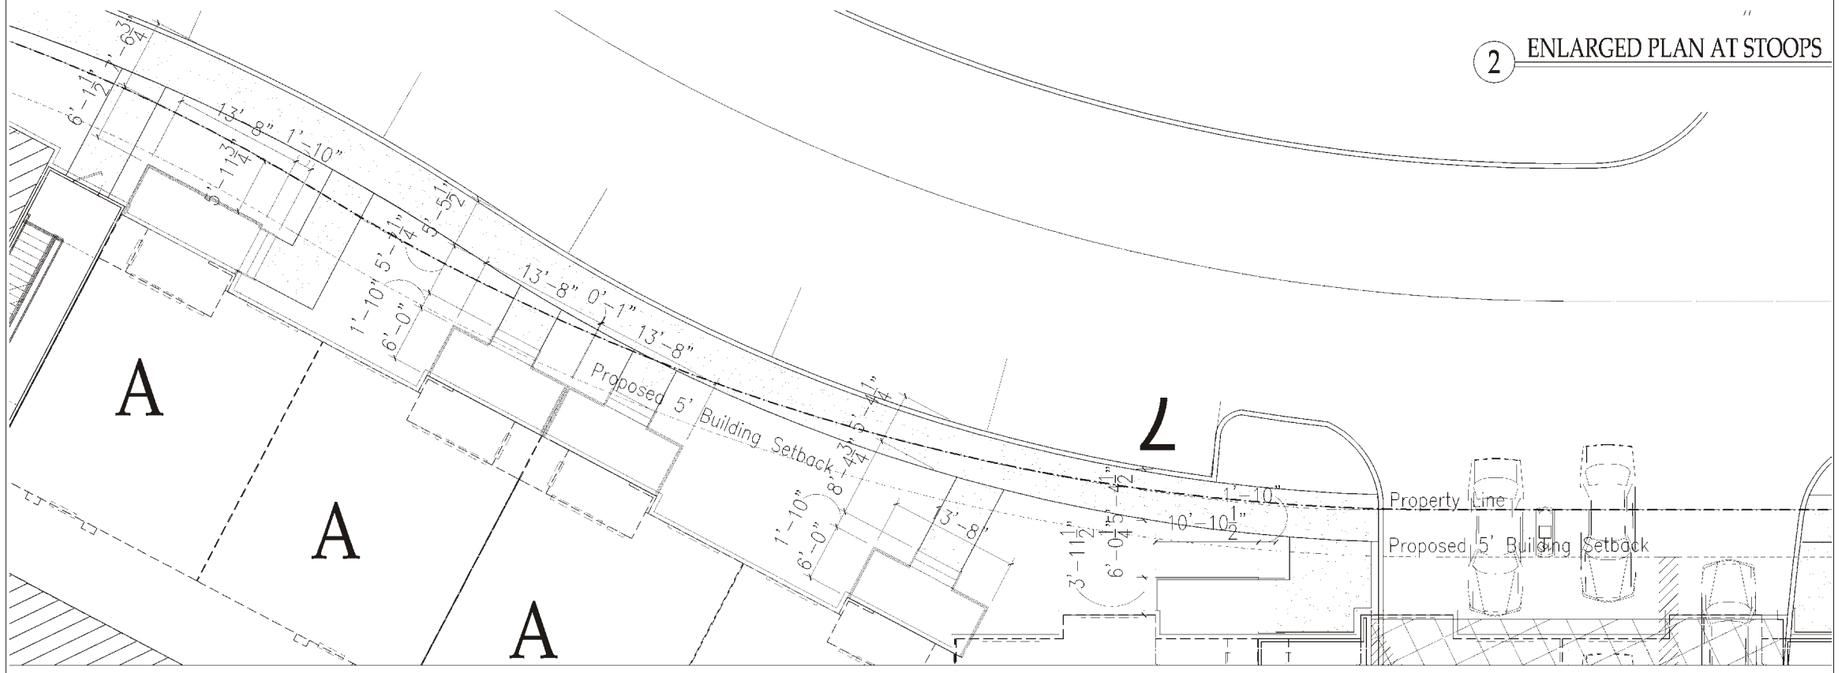

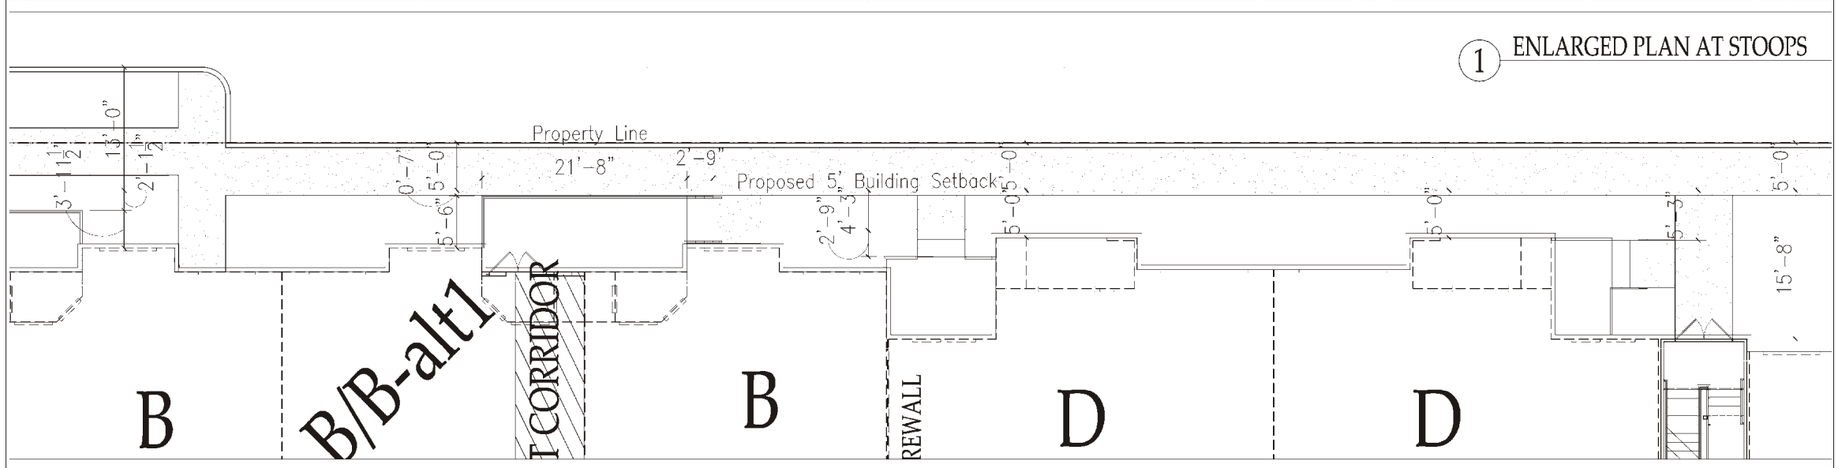

THE SPACE CENTER PLAZA

NASSAU BAY, TX
GRIFFIN PARTNERS NASSAU BAY, LP

EXHIBIT

H1

Detail

Entry Stoop Set Back in relation to Space Park Drive

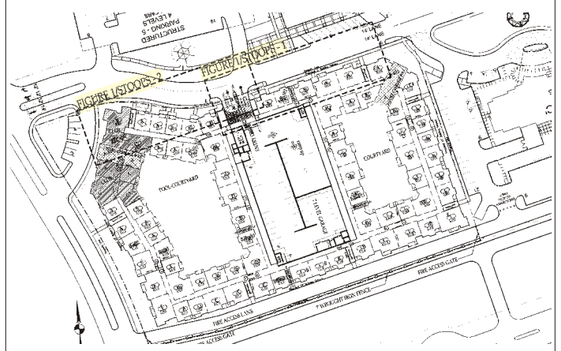

Steinberg Design Collaborative, LLP
ARCHITECTS . PLANNERS
Est. 1957

GRIFFIN PARTNERS

Western General