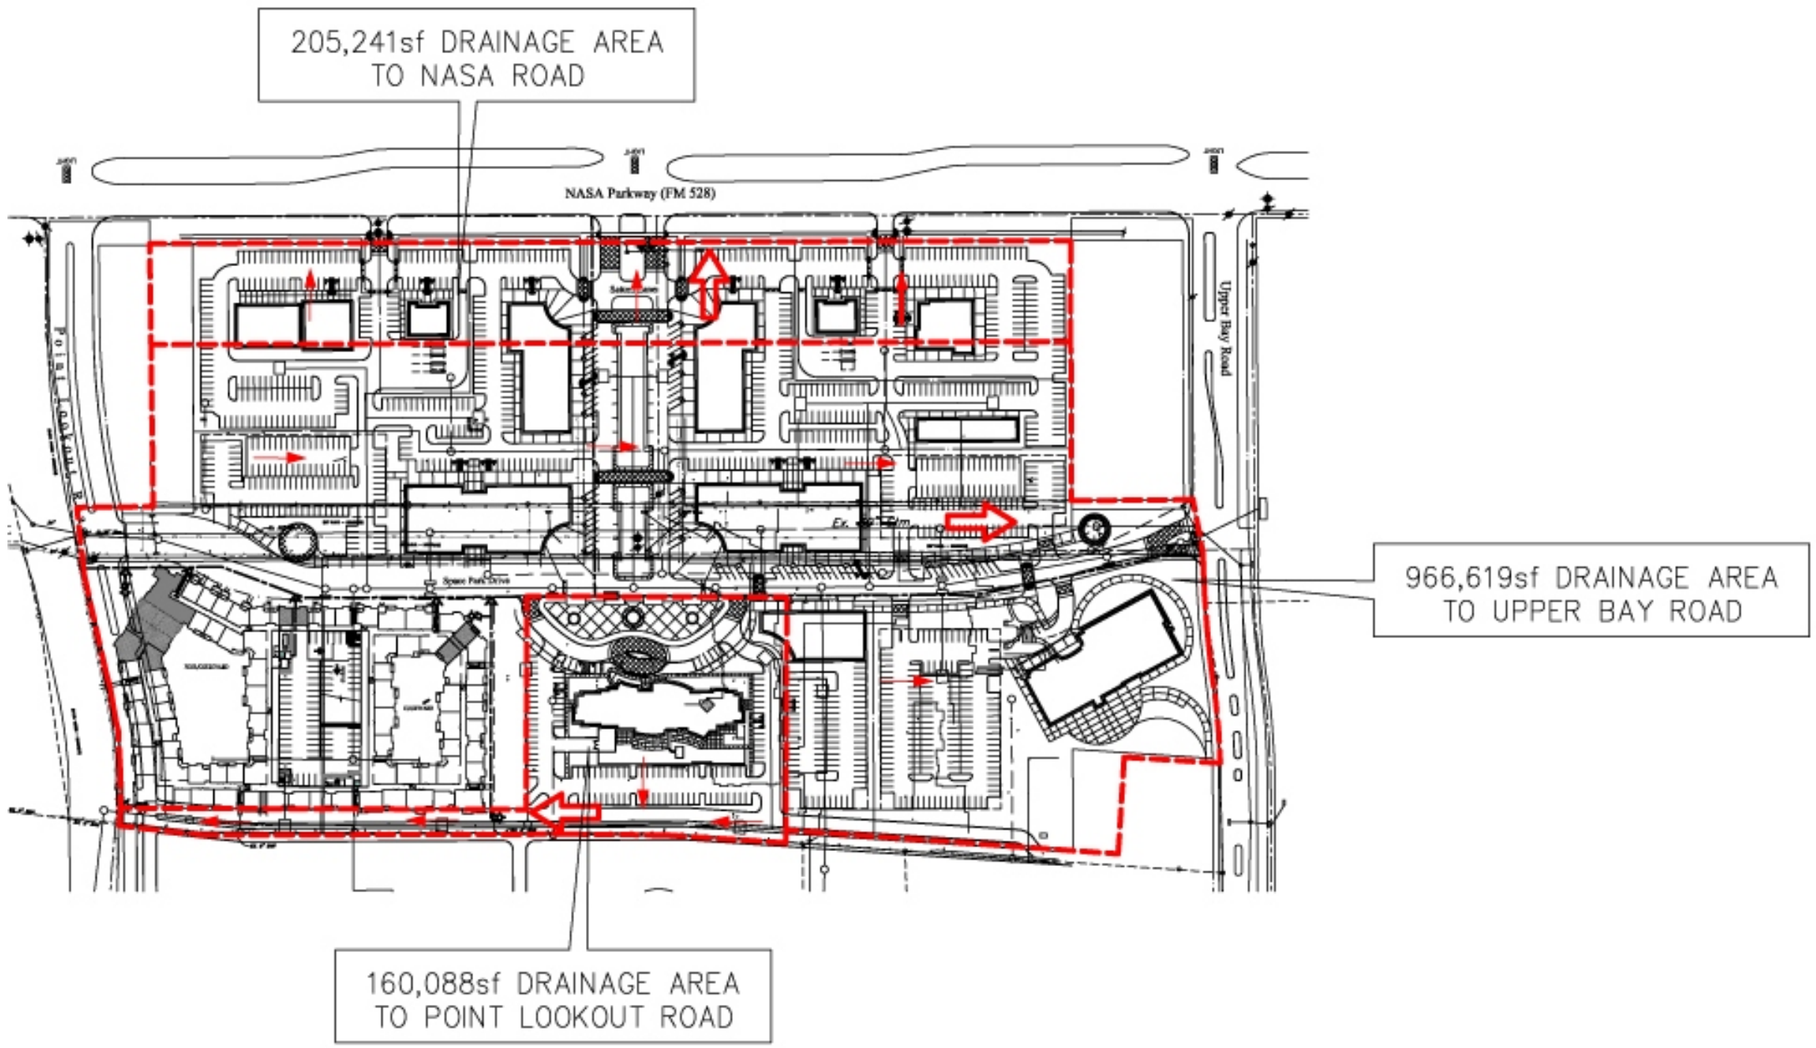

THE SPACE CENTER PLAZA

NASSAU BAY, TX
GRIFFIN PARTNERS NASSAU BAY, LP

EXHIBIT

J

Drainage Plan

LJA Planning

GRIFFIN PARTNERS

Western General